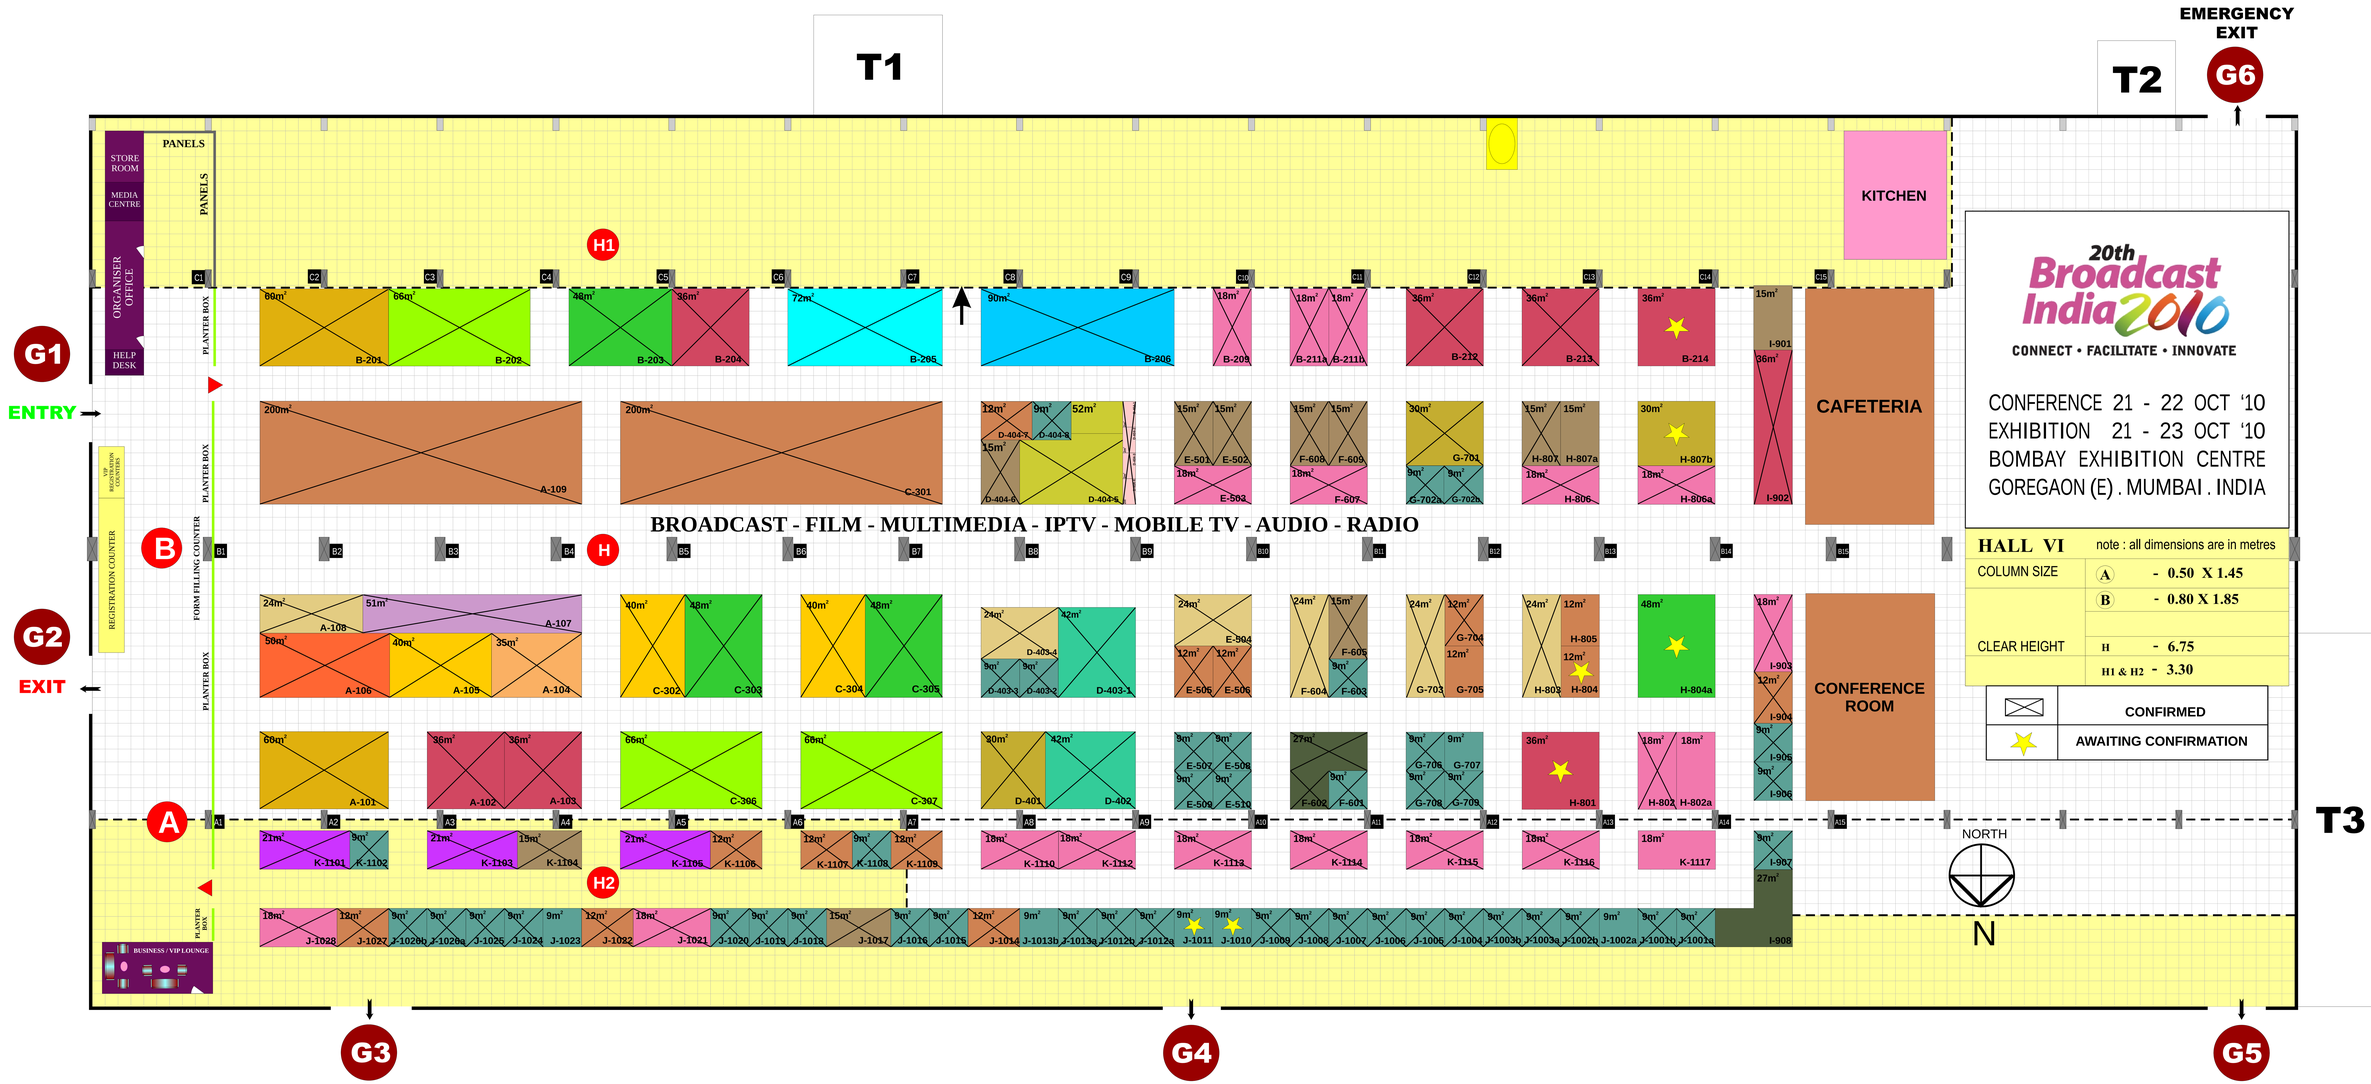FLOOR PLAN OF THE VENUE